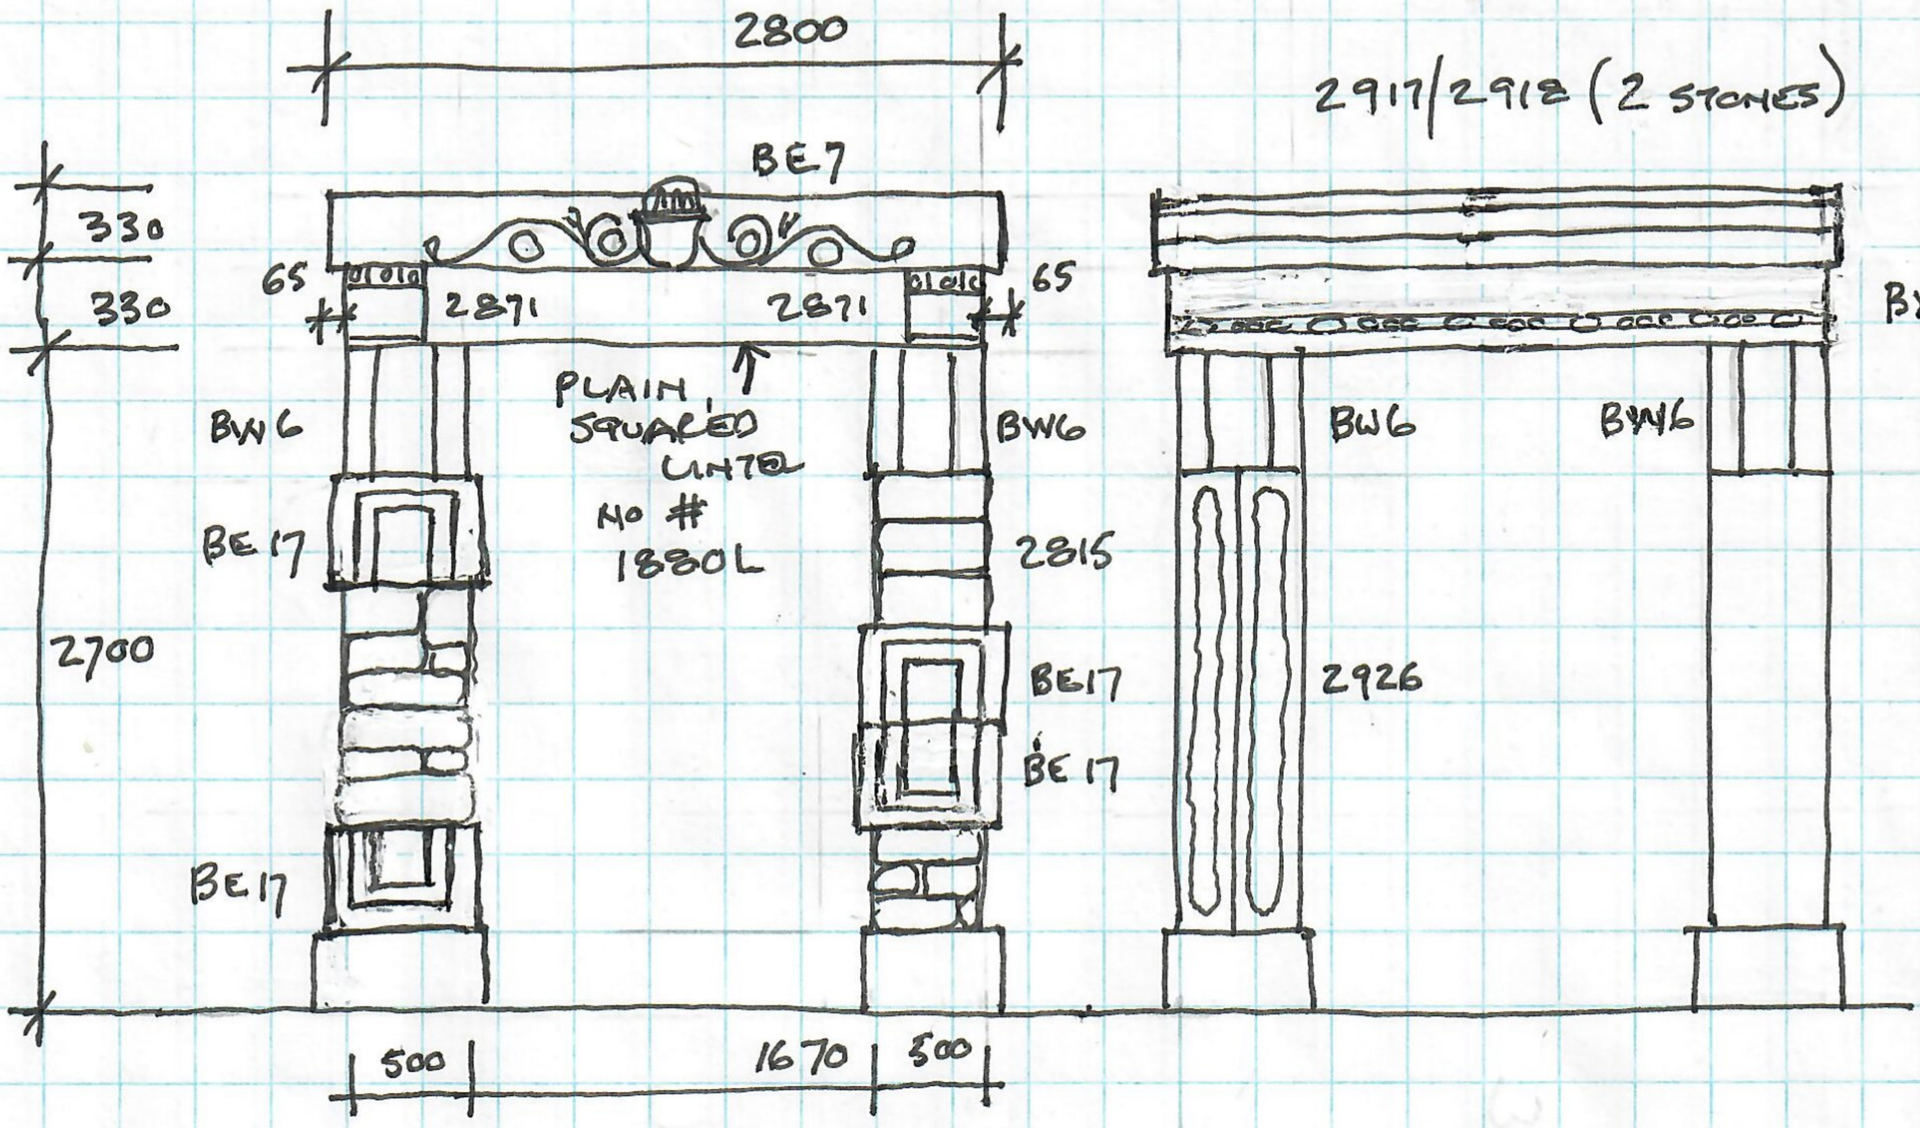

EAST PORTAL

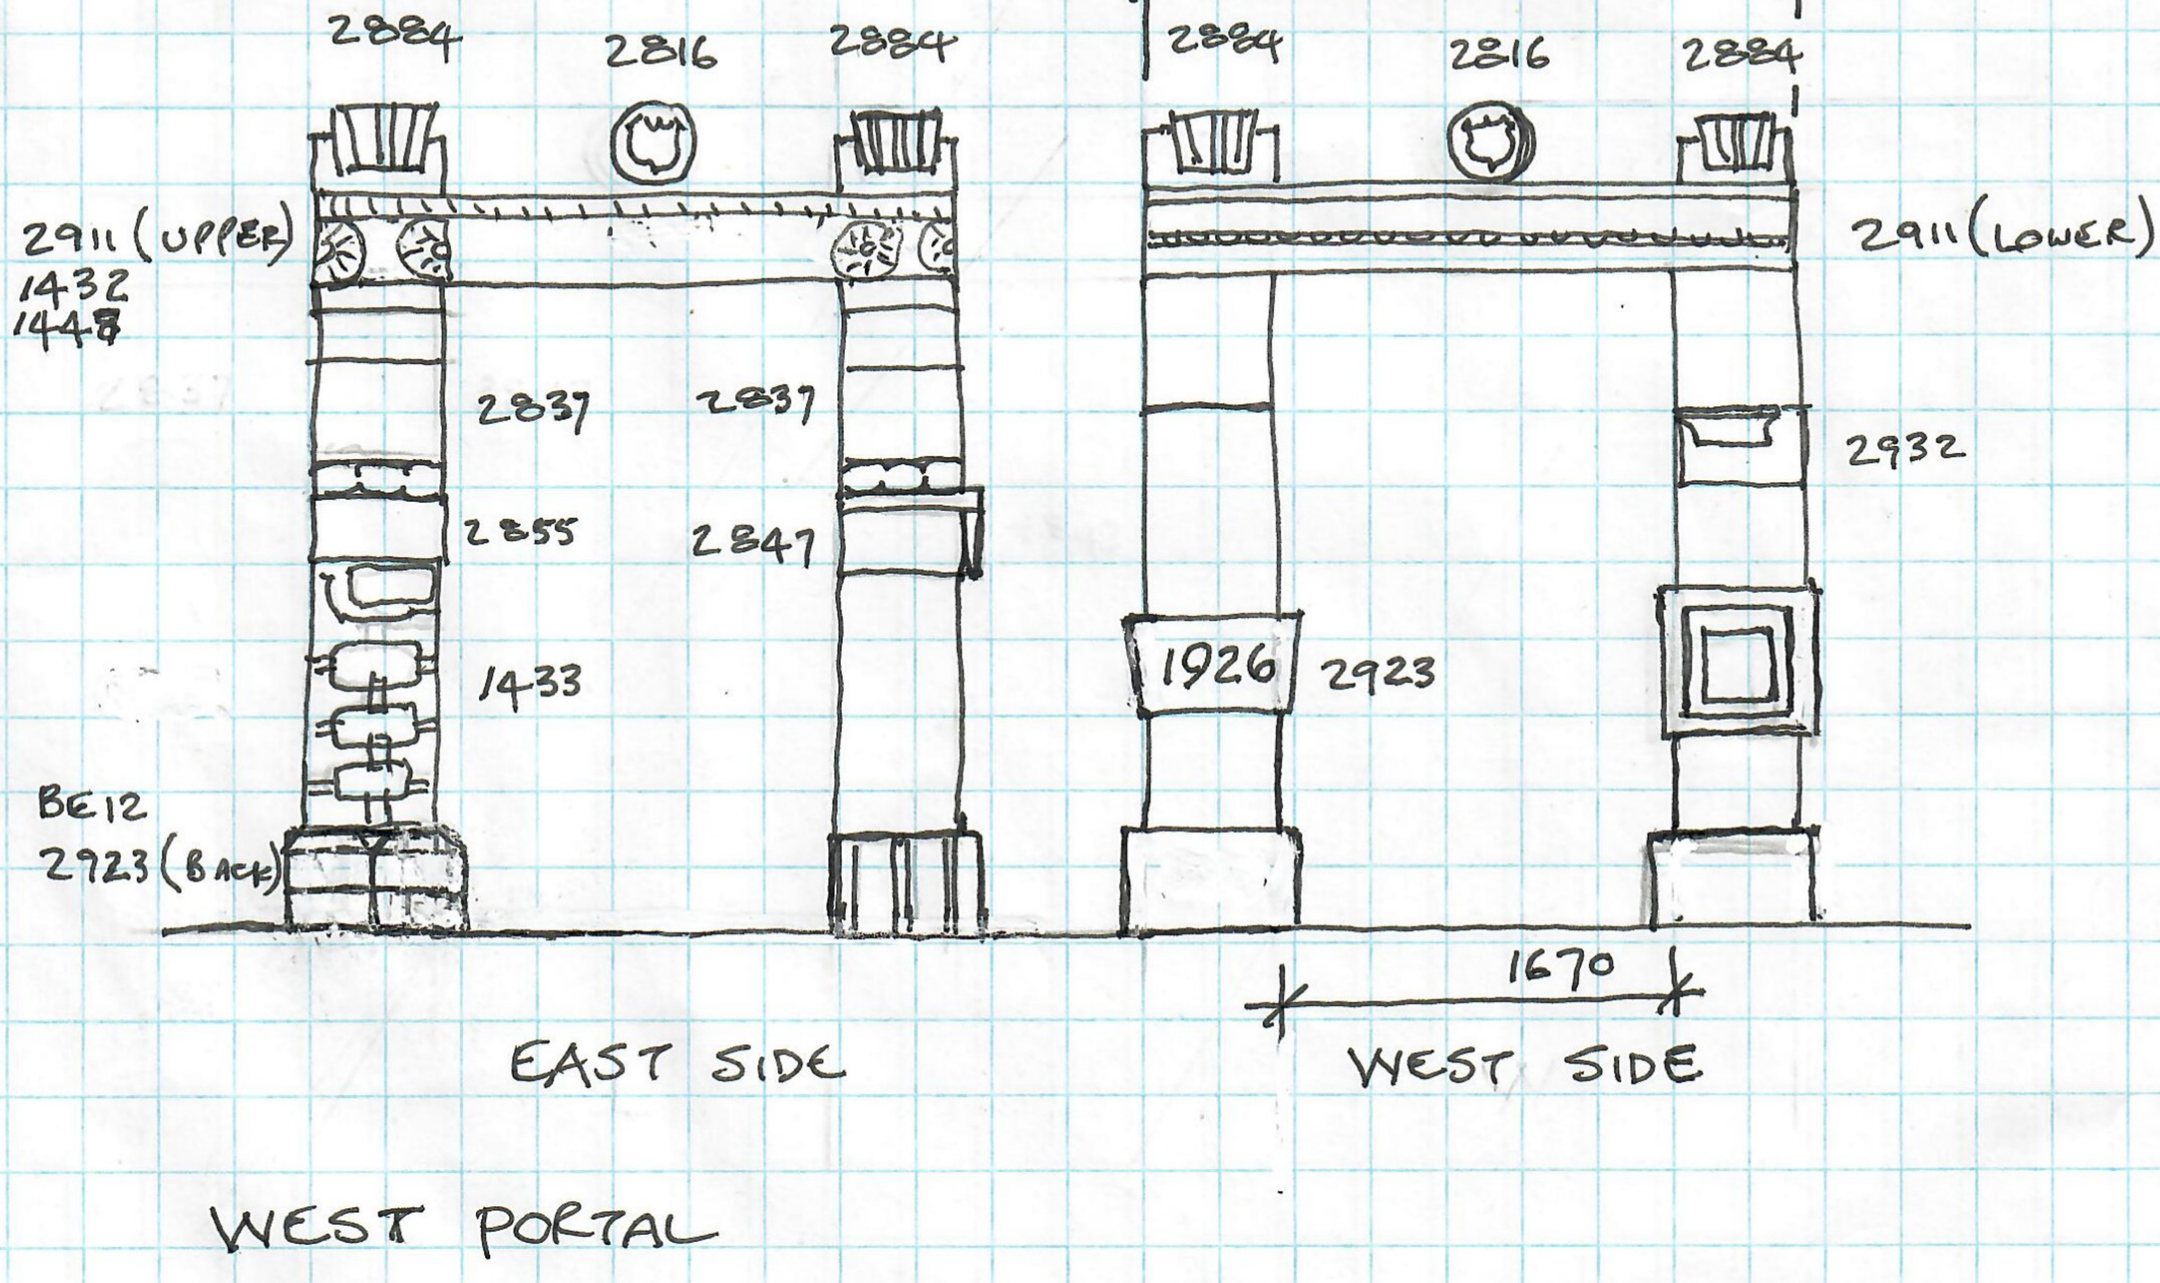

WEST PORTAL